LOCATION PLAN

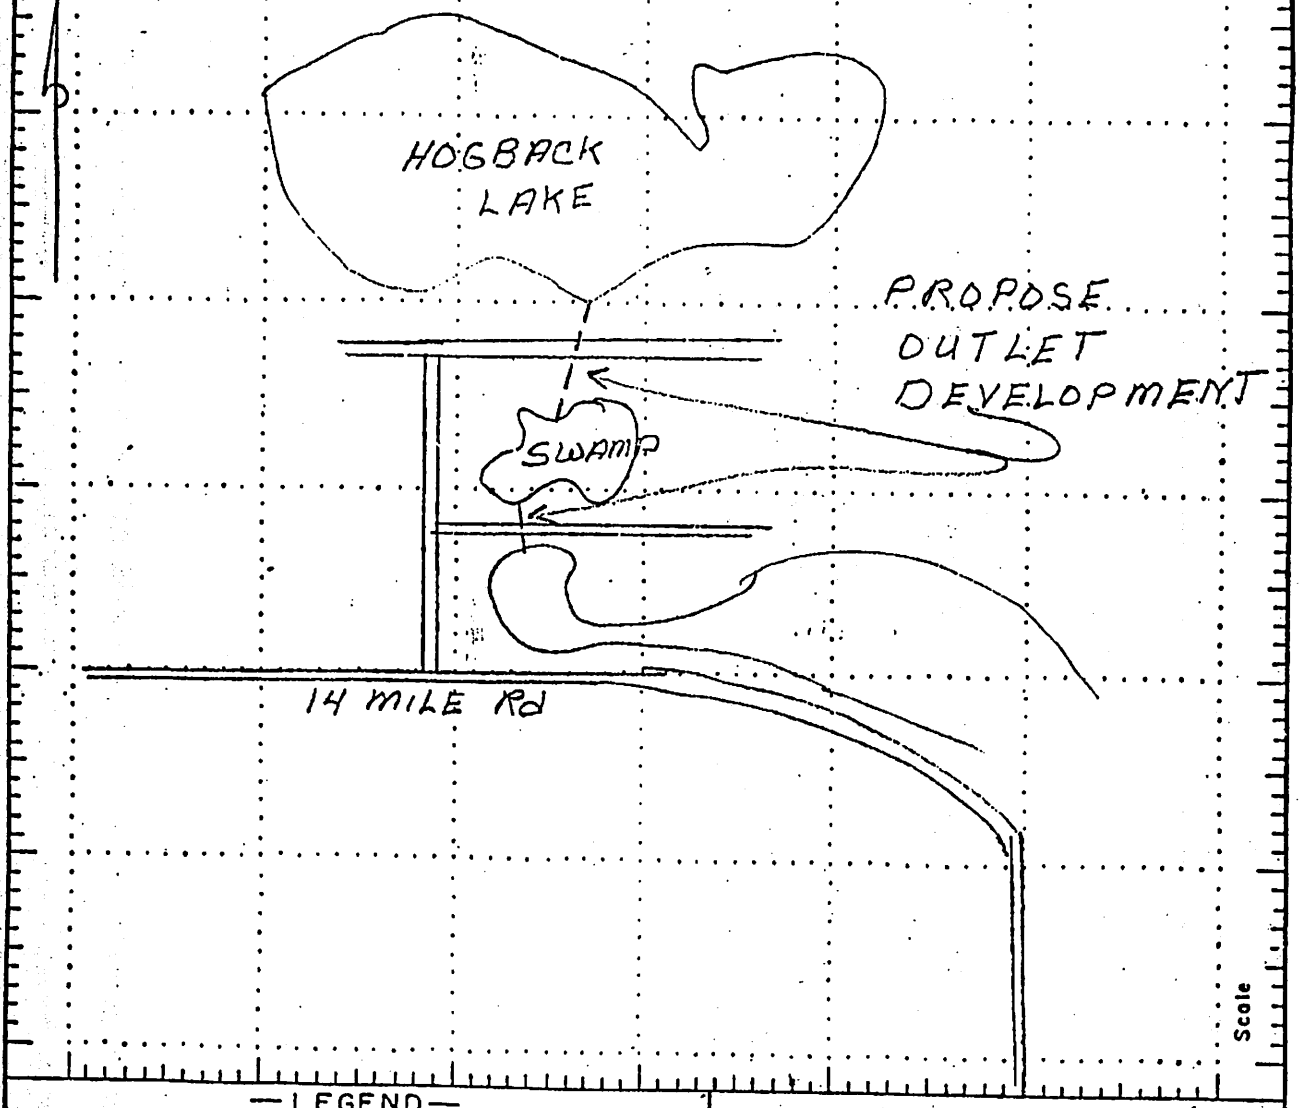

— LEGEND —

Farm Boundary
Permanent Fence
Existing Tile Line
Proposed Tile Line
New Tile Installed
Existing Deep Ditch
Proposed Deep Ditch
Existing Shallow Ditch
Proposed Shallow Ditch

SECTION 19
TOWNSHIP 19N RANGE 9W
COUNTY OSCEOLA STATE MI

COOPERATOR HOGBACK LAKE
COOPERATING WITH OSCEOLA-LAKE
SURVEYED BY WILSON-HARTMAN

CONSTRUCTION REPORT

Date Installed
Contractor
Staked By
Amount

Remarks:

SIGNATURE DATE

DRAINAGE PLAN

U. S. DEPARTMENT OF AGRICULTURE
SOIL CONSERVATION SERVICE

Designed Date
Drawn
Traced
Checked
Approved by
Title
Title
Sheet No. of
Drawing No

ORDER THIS BLANK DATA SHEET BY DRAWING NUMBER 3-L-45875
☆ U.S. GOVERNMENT PRINTING OFFICE: 1975-652 329

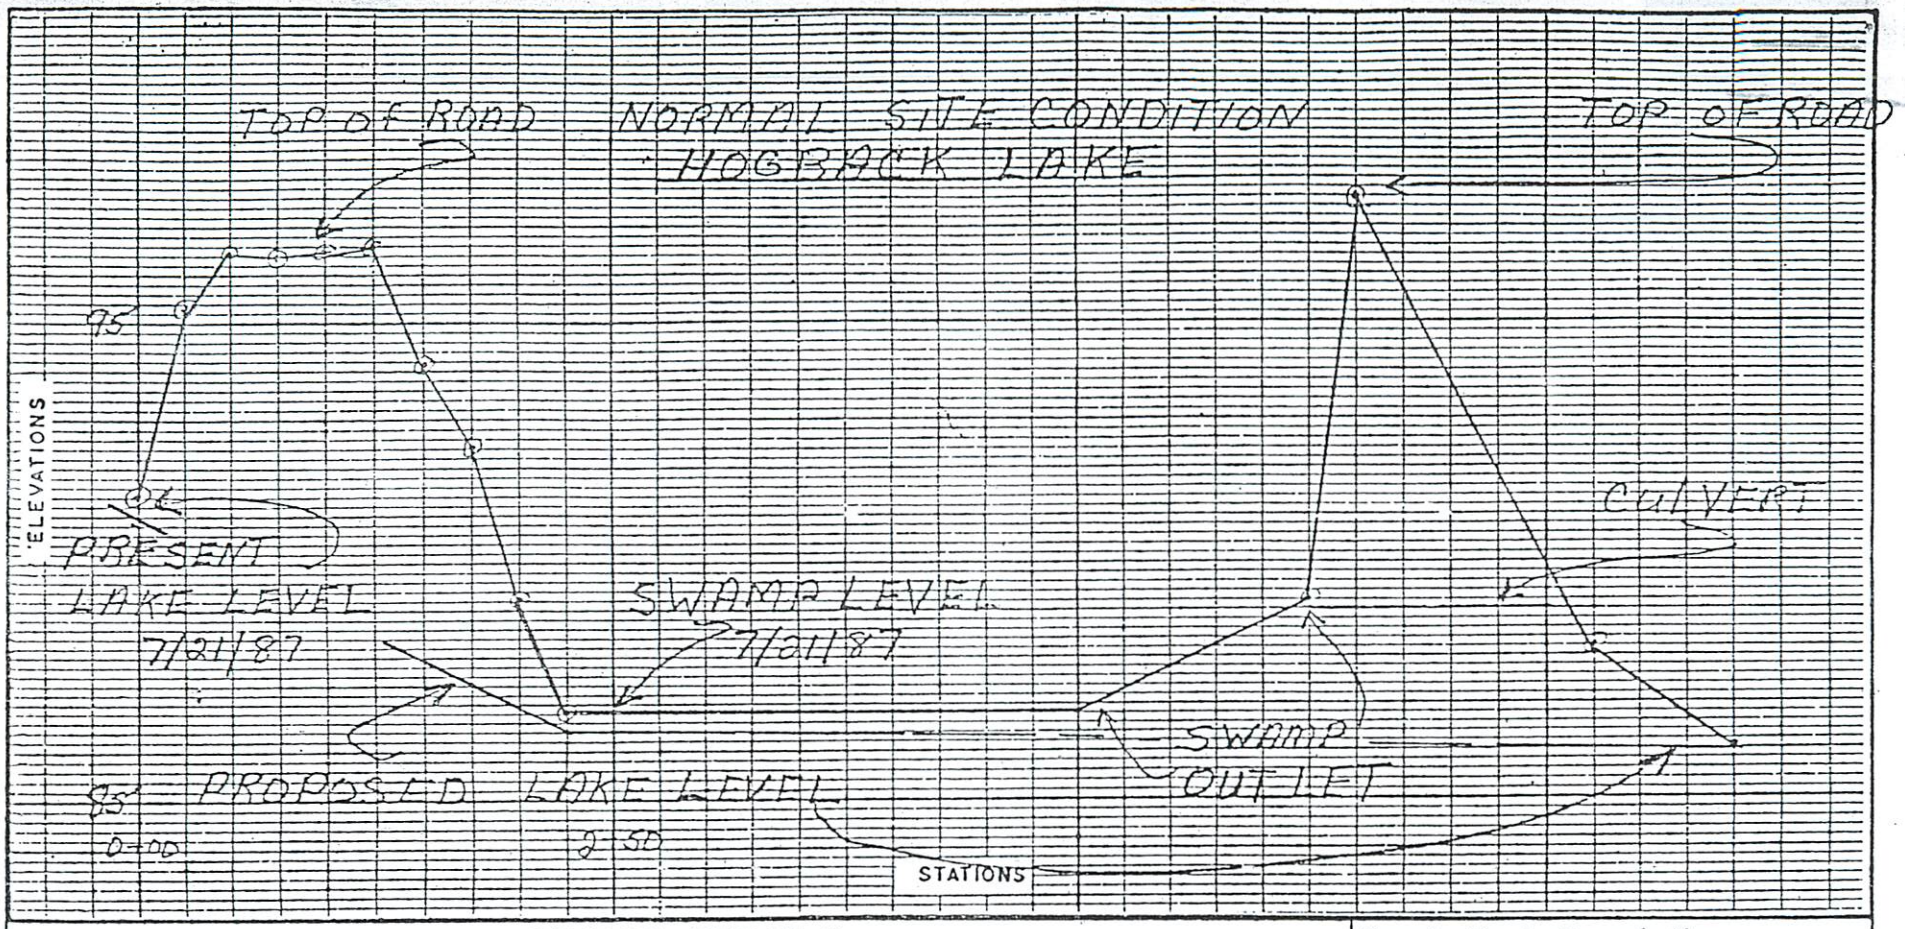

DESIGN DETAILS

LINE	STATIONS	DRAIN AREA	DITCH DIMENSIONS				TILE SIZE	GRADE	DRAIN COEF OR CURVE	VELOCITY	CAPACITY	
			DEPTH	TOP	BOTTOM	SIDE SLOPE					REQ'D	AVAIL.
		ACRES	FEET	FEET	FEET		INCHES	%		Ft/Sec.	c.f.s.	c.f.s

REGULAR INSPECTION OF THE DRAIN SYSTEM IS ESSENTIAL. PROMPT REPAIR OF ANY

Bench Mark Description:

Materials: